FilmL.A., Inc.
6255 W Sunset Blvd, 12th Floor
Hollywood, CA 90028
t: (213)977-8600 - f: (213)977-8601
www.filmla.com

Summary Information

Permit No: F00146158-C **Type of Permit:** FILMING **Release Date:** 12/13/2018

Production Company TWENTIETH CENTURY FOX TELEVISION

Insured Company Name TWENTIETH CENTURY FOX TELEVISION

Contact Phone No. 1 310-369-1000
Contact Phone No. 2 310-696-5734
Fax
Address 10201 W PICO BLVD, BUILDING 1 LOS ANGELES, California 90064

Production Title SINGLE PARENT- EP115

Type of Production TV Sitcom

Producer Erin O'Malley

Director N/A N/A

1st AD Michael Risoli

Production Manager Ryan Guellow

FilmL.A. Coordinator Tara Kramer

Location Manager Lucas Nalepinski
Primary Phone Mobile - 310-369-3586
Secondary Phone

Location Assistant n/a n/a
Primary Phone Mobile - 000-000-0000
Secondary Phone

Fees

Posting 1800	$414.00
Notification Charge	$170.00
LA CITY LANE AND STREET CLOSURE FEE	$312.00

Total Permit Fee $896.00

Number of Locations 1

NOT A PERMIT

FilmL.A., Inc.
6255 W Sunset Blvd, 12th Floor
Hollywood, CA 90028
t: (213)977-8600 - f: (213)977-8601
www.filmla.com

Summary Information — Location

Permit Number	F00146158-C	**Location Manager**	Lucas Nalepinski
Production Company	TWENTIETH CENTURY FOX TELEVISI...	Primary Phone	Mobile - 310-369-3586
Insured Company	TWENTIETH CENTURY FOX TELEVISI...	Secondary Phone	
Production Title	SINGLE PARENT- EP115		

Location Address 10360 Keswick Ave, Los Angeles, CA, 90064

Location Type Private Residence

Film Dates 12/14/2018 - 12/14/2018 12:00 - 23:59 1 day

Open or Closed to the Public Closed

Generic Conditions

*Certain service and personnel fees required by jurisdictional agencies are not collected by FilmL.A. Any such fees must be paid directly to the appropriate agency, and a separate invoice will be provided to the permittee.
Community Survey Obtained
Must Maintain 5' Clearance on Sidewalks/Walkways
Must maintain local/emergency access
No cast or crew parking on area streets
No interference with merchant activity.
Number of uniformed officers listed on the permit is a minimum requirement. Permittee remains responsible for deploying a sufficient number of uniformed officers to provide traffic and crowd control to ensure the safety of the film crew and the public.
Traffic control must be done in accordance w/MUTCD
Traffic Officers Required
Uniformed officers shall have a copy of the film permit in their possession and are required to confirm that all traffic control signage devices are in place.

Please see attached document Keswick Ave (closure) btwn Kerwood Ave & Beverly Glen Blvd - Single Parent.pdf

Equipment on Location

Type	Quantity
5 or 10 ton trucks	3
Cast/Crew vehicles	65
Condors	1
Cube Trucks	4
Generator	1
Motor Homes	2
Picture vehicles	1
Stakebed Trucks	3
Vans	3

Personnel on Location

Type	Quantity
Cast	5
Crew	65
Off-Duty/Retired LAPD Officer(s)	2

NOT A PERMIT

FilmL.A., Inc.
6255 W Sunset Blvd, 12th Floor
Hollywood, CA 90028
t: (213)977-8600 - f: (213)977-8601
www.filmla.com

Summary Information — Location

Permit Number	F00146158-C	**Location Manager**	Lucas Nalepinski
Production Company	TWENTIETH CENTURY FOX TELEVISI...	Primary Phone	Mobile - 310-369-3586
Insured Company	TWENTIETH CENTURY FOX TELEVISI...	Secondary Phone	
Production Title	SINGLE PARENT- EP115		

Filming Activities Camera on sticks; Drive ups & away; Equipment across street; Equipment on sidewalk & street; Equipment on sidewalk only.; Equipment on sidewalk, in curb lane & across street; Exterior Dialogue; Exterior establishing shots; Intermittent traffic control - 2 minutes standard; Exterior filming , night exteriors, camera in street, camera across street, condor, cabling across street, ;

Jurisdiction **Political:** Los Angeles City - Council District 05 **Police:** Los Angeles Police Department **Fire:** Los Angeles City

Thomas Guide **Page:** 632 **Grid:** E4

Approvals

FILML.A. CLOSURES	Yulizza Ramirez
LOS ANGELES CITY DEPARTMENT OF PUBLIC WORKS	Vanessa Martin
LOS ANGELES CITY POLICE DEPARTMENT	Irene Martinez

Parking

Base Camp Location Type : Other Location	10201 W PICO BLVD, Los Angeles, CA, 90035	**Crew Parking** Location Type : Other Location	10201 W PICO BLVD, Los Angeles, CA, 90035

Posting "No Parking" signs
W/S KERWOOD AVE, FROM W OLYMPIC BLVD TO ILONA AVE
S/S KESWICK AVE, FROM BENICIA AVE TO KERWOOD AVE
N/S KESWICK AVE, 150FT ACROSS 10360 KESWICK AVE (PICTURE)

Approximate Footage 1501 - 1800 **Log Number** 226082

Date(s) 12/14/2018 to 12/14/2018 **Time(s)** 07:00 to 22:00

Lane / Full Closure FULL CLOSURE- KESWICK AVE., BEVELRY GLEN- KERWOOD AVE

Approximate Footage 0 - 300

Date(s) 12/14/2018 to 12/14/2018 **Time(s)** 12:00 to 23:59

NOT A PERMIT

Permit #F00146158-C

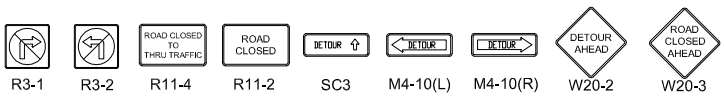

Ⓢ TRAFFIC SIGNAL

● TRAFFIC CONE

TYPE I W/ SIGN

FLASHING ARROW SIGN (FAS)

ALL TRAFFIC CONTROL WILL BE INSTALLED TO MEET OR EXCEED THE LATEST CA-MUTCD MINIMUM REQUIREMENTS

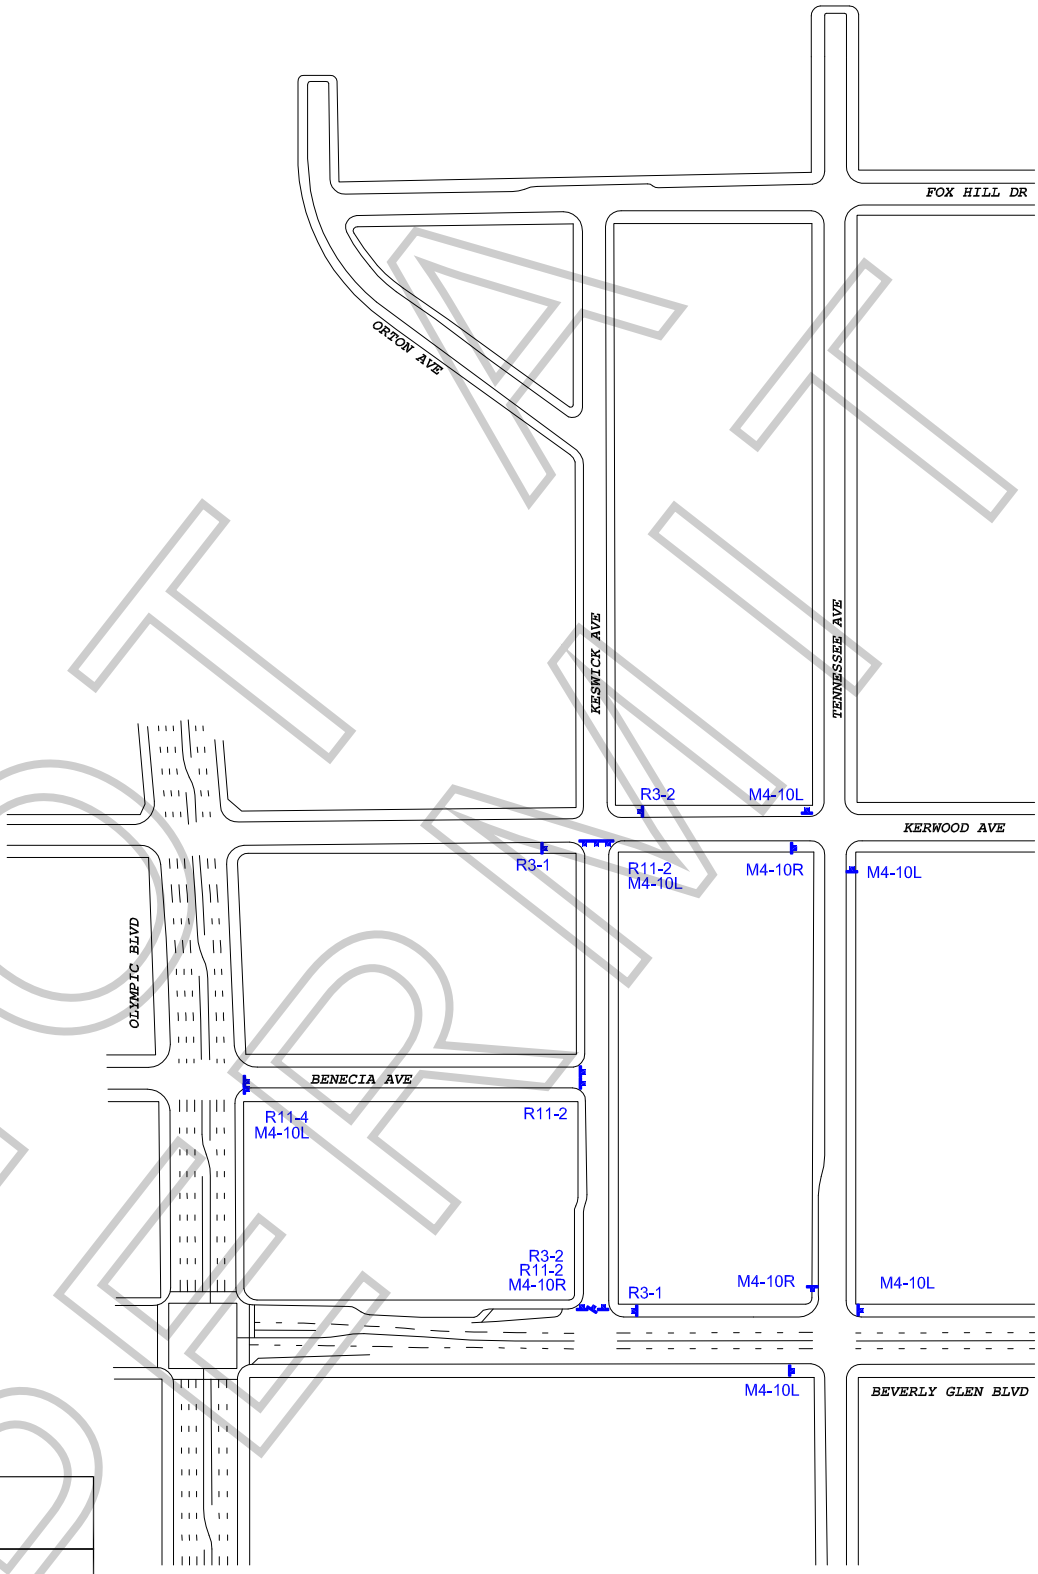

NOT A PERMIT

TCP FOR:	20TH CENTURY FOX TV: "SINGLE PARENTS"
LOCATION:	FULL CLOSURE OF KESWICK AVE FROM BEVERLY GLEN BLVD TO KERWOOD AVE LOS ANGELES, CALIFORNIA
CONTACT:	ELISA SMITH OFFICE# 213-763-9000 LUCAS NALEPINSKI PH# 617-283-3156
	JCL TRAFFIC SERVICES (213) 622-9775 C31-CA Lic # 805357
DATE / REVISIONS	DRAFTER: MARIO MENJIVAR SCALE: N.T.S. FILM LA: TK

WORK ZONE TRAFFIC CONTROL PLAN GENERAL NOTES

1. DATE/TIME: 12-14-18 FROM 12:00 HOURS TO 23:59 HOURS.

2. ALL SIGNING, STRIPING, AND TRAFFIC CONTROL DEVICES SHALL CONFORM TO THE (CURRENT) STATE OF CALIFORNIA DEPARTMENT OF TRANSPORTATION (CALTRANS) STANDARD PLANS AND STANDARD SPECIFICATIONS, CALIFORNIA MUTCD, AND ANY ADDENDUMS THERETO, AND AS SHOWN ON THESE PLANS, SYMBOLS AND ABBREVIATIONS USED ARE SHOWN ON CALTRANS STANDARD PLANS.
3. THERE WILL BE NO INTERFERENCE WITH TRAFFIC SIGNALS OR CROSSWALKS.
4. CONES WILL BE 28" MINIMUM HEIGHT AND HAVE REFLECTORIZED SLEEVES FOR NIGHT WORK.
5. POLICE WILL DIRECT TRAFFIC IF NECESSARY.